


INDIANA. N & W 2 P. M.

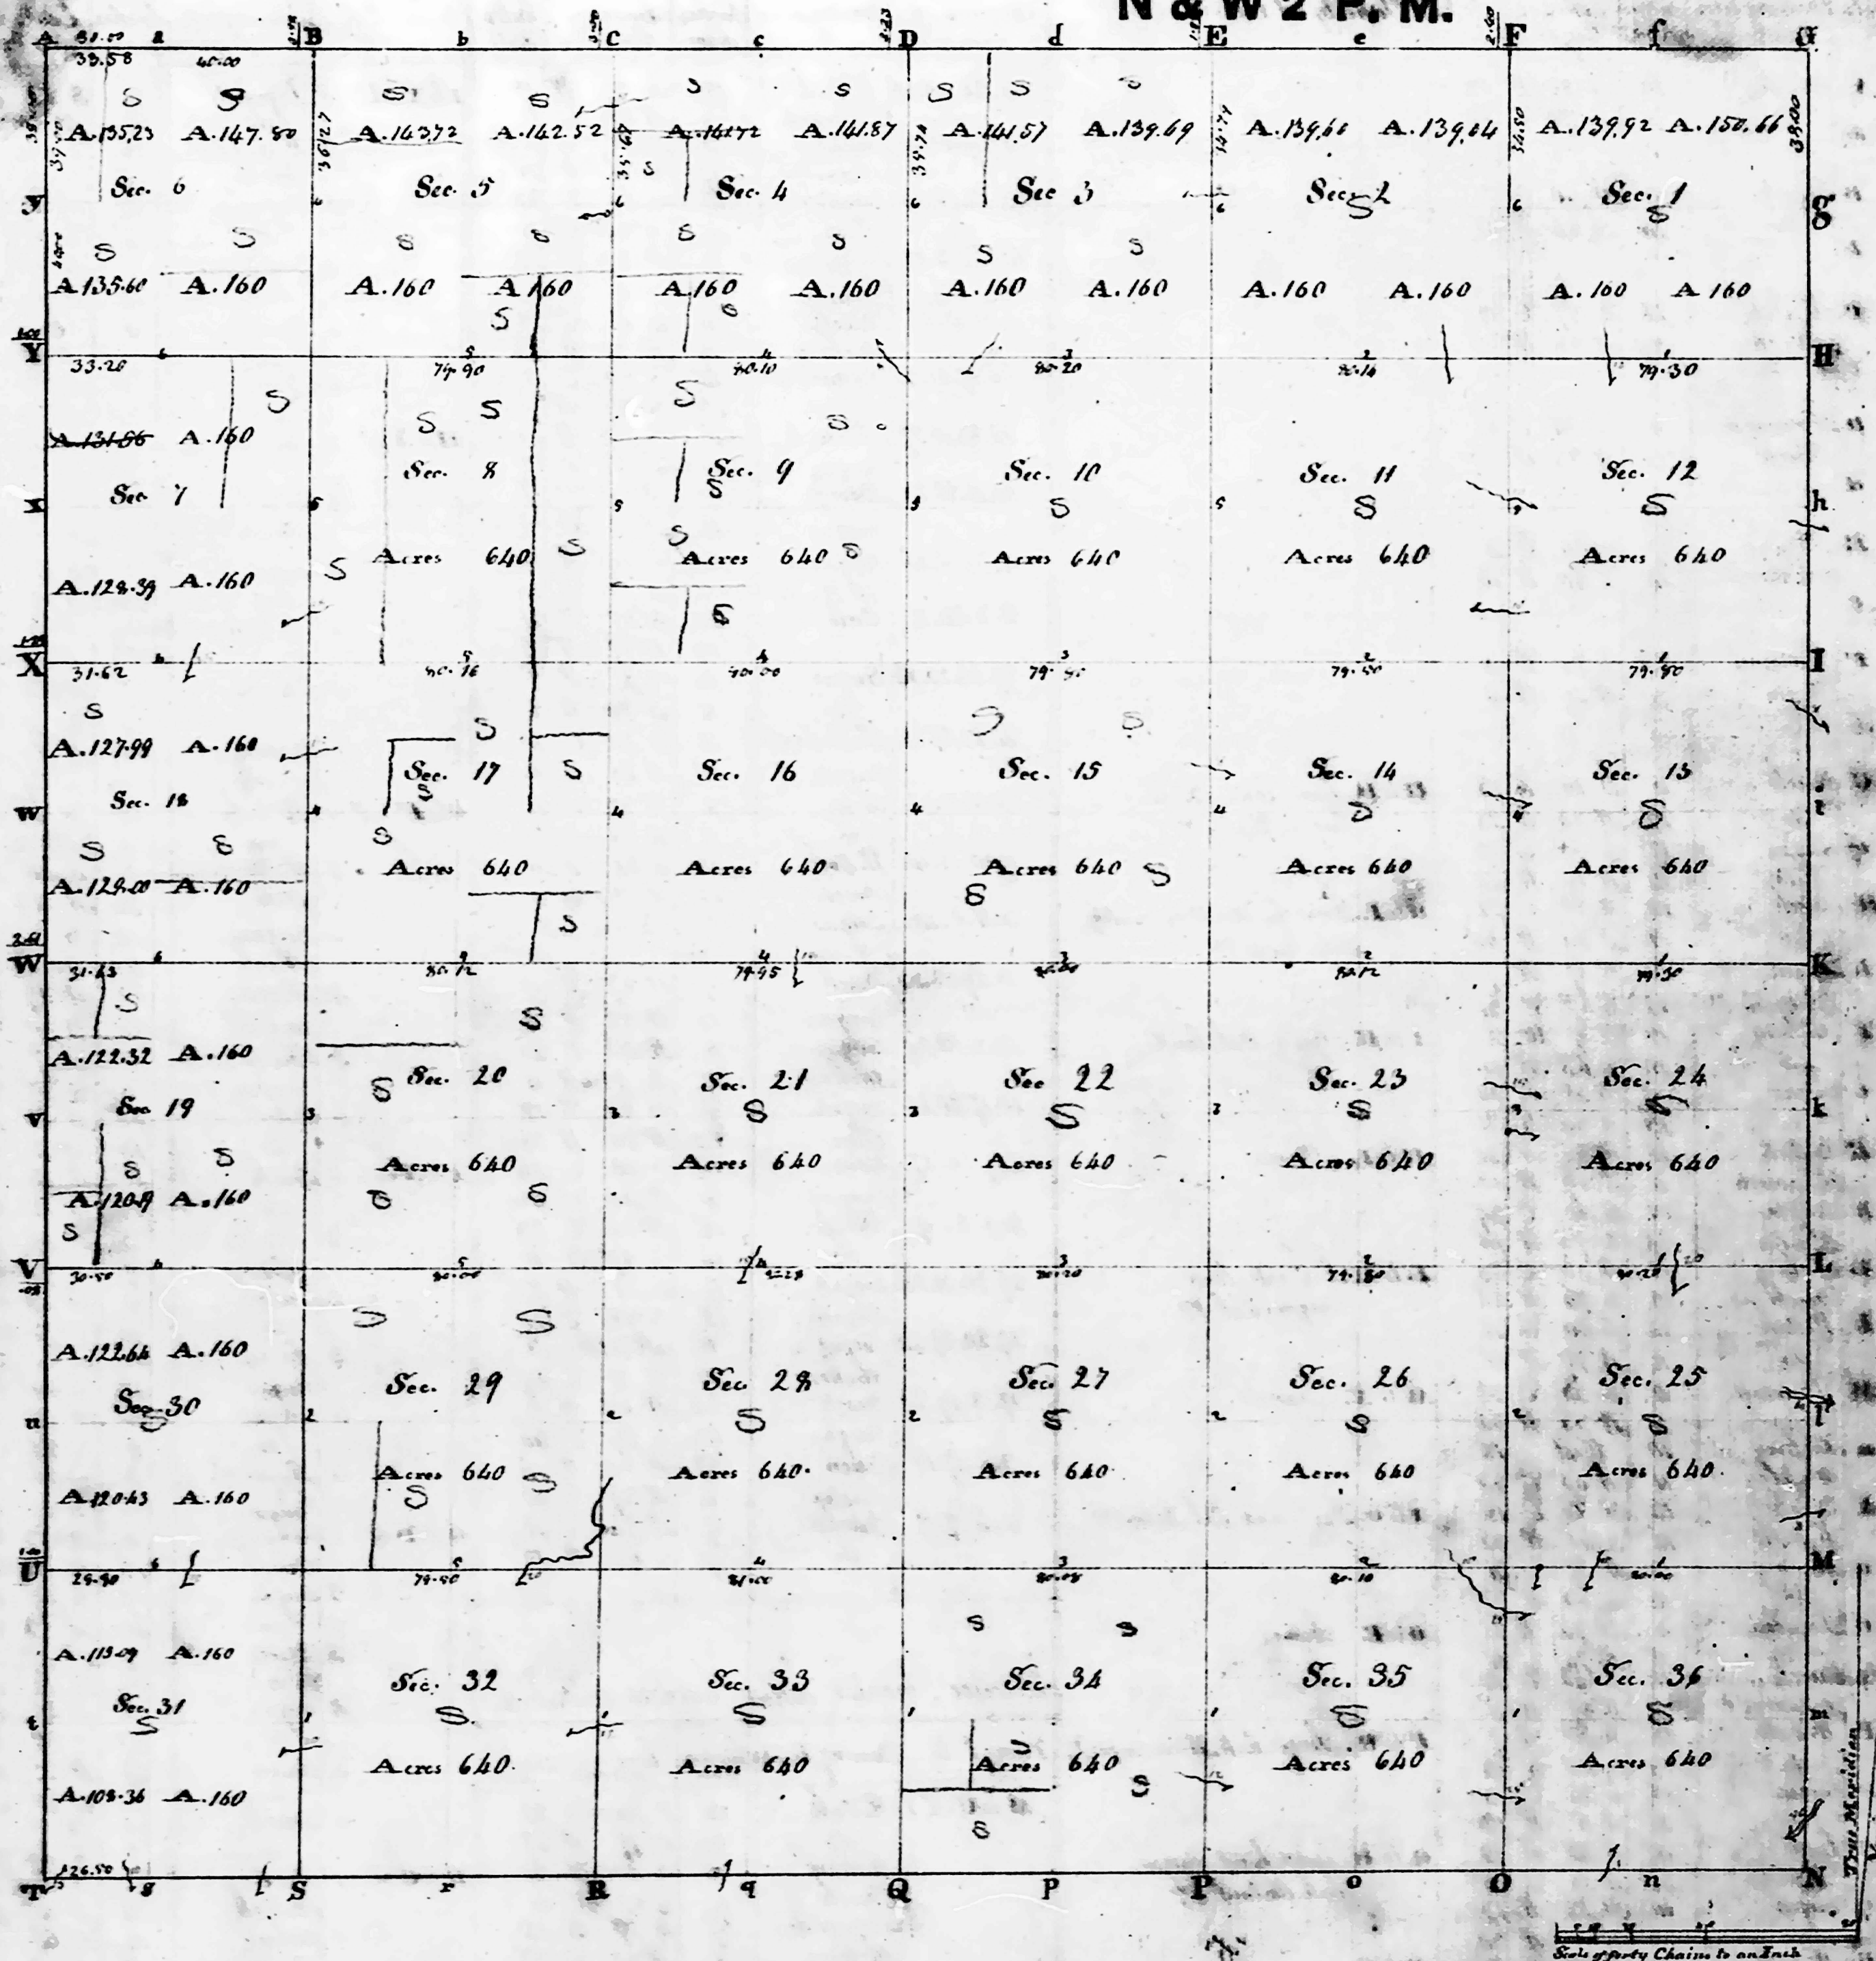

Township N° VIII North Range N° II West of the 2nd Meridian. Surveyed by Arthur Henric 1815.

Description of the Soil on the interior Sectional lines.

Total 22,423.91

Between Sections	Quality &c.	Between Sections	Quality &c.	Between Sections	Quality &c.
32.36	Land rich & rolling, Timber Poplar, Oak, Walnut & Sugar	28.3	Land rich & rolling, Timber Poplar, Oak, Walnut, & Sugar	18.9	Land rich & rolling, Timber Poplar, Oak, Walnut & Sugar
25.36	ditto	23.34	ditto	4.3	ditto
23.24	ditto	27.24	ditto	31.22	ditto
24.25	ditto	27.25	ditto	29.22	ditto
23.24	ditto	21.27	ditto	29.20	ditto
13.24	ditto	21.22	ditto	28.29	ditto
12.14	ditto	15.22	ditto	19.20	ditto
12.13	ditto	15.16	ditto	17.20	ditto
11.12	ditto	10.13	ditto	17.18	ditto
1.12	ditto	9.10	ditto	8.17	ditto
1.2	ditto	3.10	ditto	7.8	ditto
34.35	ditto	3.4	ditto	5.8	ditto
26.35	ditto	32.33	ditto	5.6	ditto
25.27	ditto	28.33	ditto	6.7	ditto
23.25	ditto	28.29	ditto	7.18	ditto
22.23	ditto	21.23	ditto	18.19	ditto
14.25	ditto	20.24	ditto	19.20	ditto
14.15	ditto	16.24	ditto	20.31	ditto
11.14	ditto	16.17	ditto		
10.11	ditto	9.16	ditto		
8.11	ditto	8.9	ditto		


14/ Township N. 3 North, Range N. 2 West of 2nd Meridian.

Interior Section corners described

Interior Quarter Section corners continued

Posts bearing trees	Inches diam.	Courses they bear	Links dist.	Quality of the Soil	Corners of Section	Bearing trees	Inches diam.	Courses they bear	Links dist.	From T to	Bearing trees	Inches diam.	Courses they bear	Links dist.
A Sugar	12	S 46 W	17		25.26.27.28	Sugar	10	S 80 E	20	I to X at 1	Shickory	8	S 10 E	10
do	13	S 77 E	9		23.24.25.26	do	20	S 76 W	7		Dogwood	3	S 48 W	8
B Hickory	3	S 8 W	11		13.14.23.24	do	12	S 19 W	9	2	do	10	S 10 W	9
do	3	S 50 W	8		11.12.13.14	do	13	S 70 E	10		Shickory	10	S 26 W	5
C Beech	8	S 64 E	3		1.2.12.13	do	15	S 44 E	24	3	do	40	S 31 W	5
do	12	S 52 W	23		26.27.28.29	do	30	S 10 W	13		do	15	S 58 E	18
D Gum	10	S 7 W	14		22.23.26.27	do	5	S 15 E	19	4	do	15	S 25 W	13
do	3	S 64 E	9		14.15.22.23	do	7	S 36 W	13		do	5	S 32 E	12
E Hickory	8	corner			10.11.14.15	do	10	S 62 E	1	5	do	15	S 36 E	18
F Gum	9	S 49 W	12		2.3.13.14	do	6	S 31 E	27		do	20	S 63 E	16
do	6	S 6 W	14		27.28.29.30	do	6	S 20 W	21	H to Y at 1	do	10	S 34 W	14
G Beech	13	S 26 E	18		21.22.27.28	do	10	S 61 E	22		Shickory	12	S 25 W	10
do	15	S 46 W	32		15.16.24.25	do	10	S 25 W	5	2	do	14	S 60 E	23
H Dogwood	4	S 60 W	7		9.10.13.15	do	12	S 46 E	29		Shickory	6	S 40 W	10
do	30	S 40 E	5		2.3.13.14	do	5	S 16 W	6		Sugar	6	S 78 E	20
I Ash	6	S 70 W	11		27.28.29.30	do	5	S 36 W	11		Shickory	18	S 1 E	21
do	5	S 66 E	18		21.22.27.28	do	6	S 17 W	18	4	do	12	S 34 E	27
J Hickory	16	S 52 W	37		15.16.24.25	do	4	S 71 E	15		do	10	S 66 W	17
do	6	S 17 E	13		9.10.13.15	do	20	S 59 W	20	5	do	20	East	5
K Sugar	13	S 66 E	4		2.3.13.14	do	5	S 29 E	7		do	24	S 19 E	12
do	6	S 16 W	24		27.28.29.30	do	5	S 55 W	9		do	12	S 60 E	26
L Sugar	13	S 55 E	11		21.22.27.28	do	5	S 50 W	8	6	do	8	S 30 E	7
do	14	S 43 W	24		15.16.24.25	do	20	S 40 W	32	0 to F at 1	do	12	S 44 W	24
M Dogwood	4	S 60 E	10		9.10.13.15	do	20	S 40 W	32		Shickory	12	S 40 E	23
do	18	S 15 W	37		2.3.13.14	do	26	S 53 E	27		do	13	S 72 W	18
N Hickory	12	S 73 W	12		27.28.29.30	do	10	S 78 W	18		do	8	S 74 E	7
do	30	S 40 E	23		21.22.27.28	do	10	S 78 W	18		do	7	S 65 W	20
O Sugar	12	S 22 E	10		15.16.24.25	do	11	S 53 E	20		do	5	S 87 E	11
do	12	S 35 W	15		9.10.13.15	do	8	S 27 W	15		do	12	S 72 W	14
P Hickory	20	S 63 E	34		2.3.13.14	do	8	S 2 W	18		do	4	S 57 E	15
do	15	S 87 W	25		27.28.29.30	do	6	S 65 E	14		do	8	S 49 W	18
Q Hickory	13	S 74 E	16		21.22.27.28	do	12	S 63 W	22	P to E at 1	do	10	S 44 W	13
do	14	S 14 W	20		15.16.24.25	do	40	S 23 W	25		Sugar	6	S 8 E	27
R Gum	12	S 79 E	15		9.10.13.15	do	10	S 67 E	24		do	3	S 14 W	3
S Hickory	16	S 53 W	19		2.3.13.14	do	20	S 50 E	14		do	6	S 29 W	6
T Dogwood	6	S 34 E	30		27.28.29.30	do	15	S 58 W	17		do	10	S 34 E	8
do	12	S 61 E	24		21.22.27.28	do	15	S 25 W	12		do	12	S 11 W	29
U Beech	12	S 63 E	4		15.16.24.25	do	5	S 27 E	17		do	6	S 24 E	9
do	15	S 66 E	20		9.10.13.15	do	24	S 16 W	8		do	10	S 79 W	22
V Beech	8	S 50 W	5		2.3.13.14	do	10	S 19 E	13		do	13	S 71 W	6
do	5	S 10 E	7		27.28.29.30	do	8	S 24 E	10		do	4	S 17 E	16
W Beech	15	S 53 W	13		21.22.27.28	do	12	S 78 E	5		do	6	S 11 E	6
X Dogwood	5	S 20 E	3		15.16.24.25	do	5	S 27 W	15		do	12	S 72 W	14
do	12	S 63 E	19		9.10.13.15	do	8	S 2 W	18		do	4	S 57 E	15
Y Sugar	4	S 54 W	15		2.3.13.14	do	6	S 65 E	14		do	8	S 49 W	18
do	15	S 37 W	24		27.28.29.30	do	12	S 63 W	22		do	10	S 44 W	13

INDIANA. N & W 2 P. M.

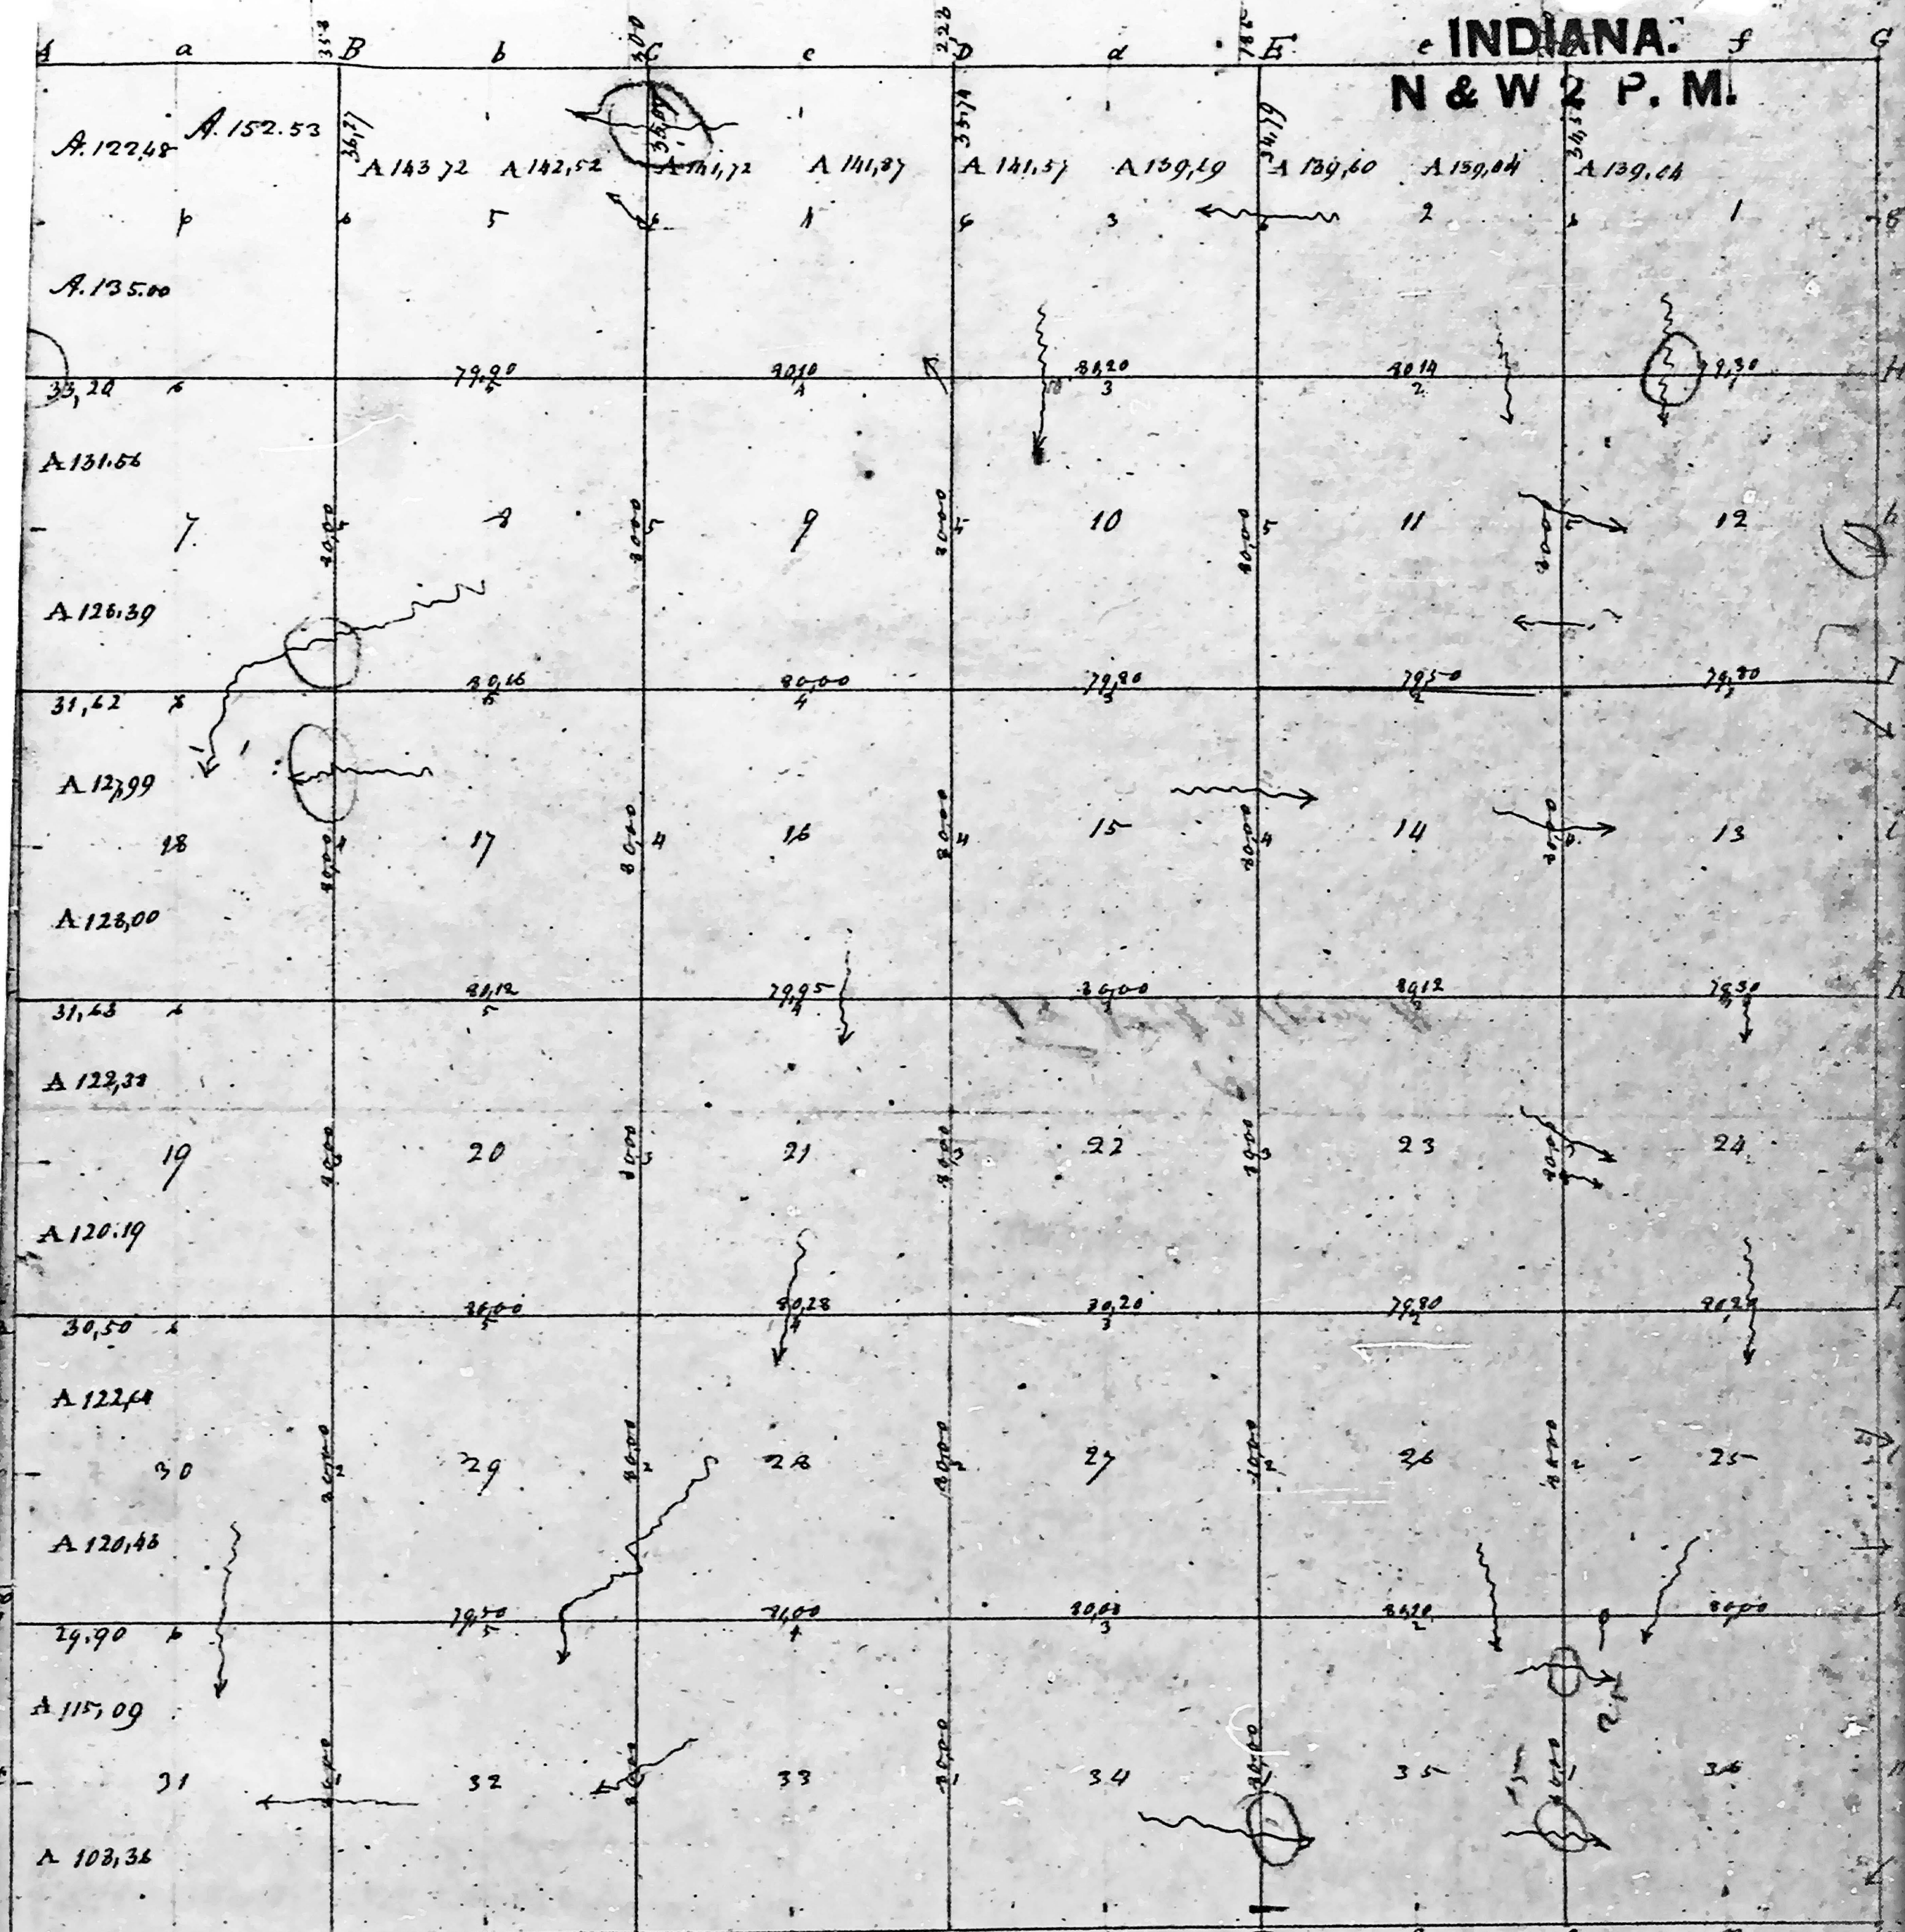


Down N. 8. North Range N. 2. West of 2nd Meridian. 2428.57 IND

Pursuant to a Contract with and Instructions from S. C. Canfield Surveyor General of the United States bearing date the 17th day of June 1852 I have Admeasured laid out and Surveyed the Above described Township and do hereby Certify that it had such Marks and Bounds both Natural and Artificial as are represented on said plat and Described in the field Notes made thereof and returned with the plat into the Surveyor General's Office.

Certified this 23rd day of October 1855

Edw. H. McK. D. D. H. Surveyor

Township N.º 8 North, Range N.º 2 West, 2nd Mer.

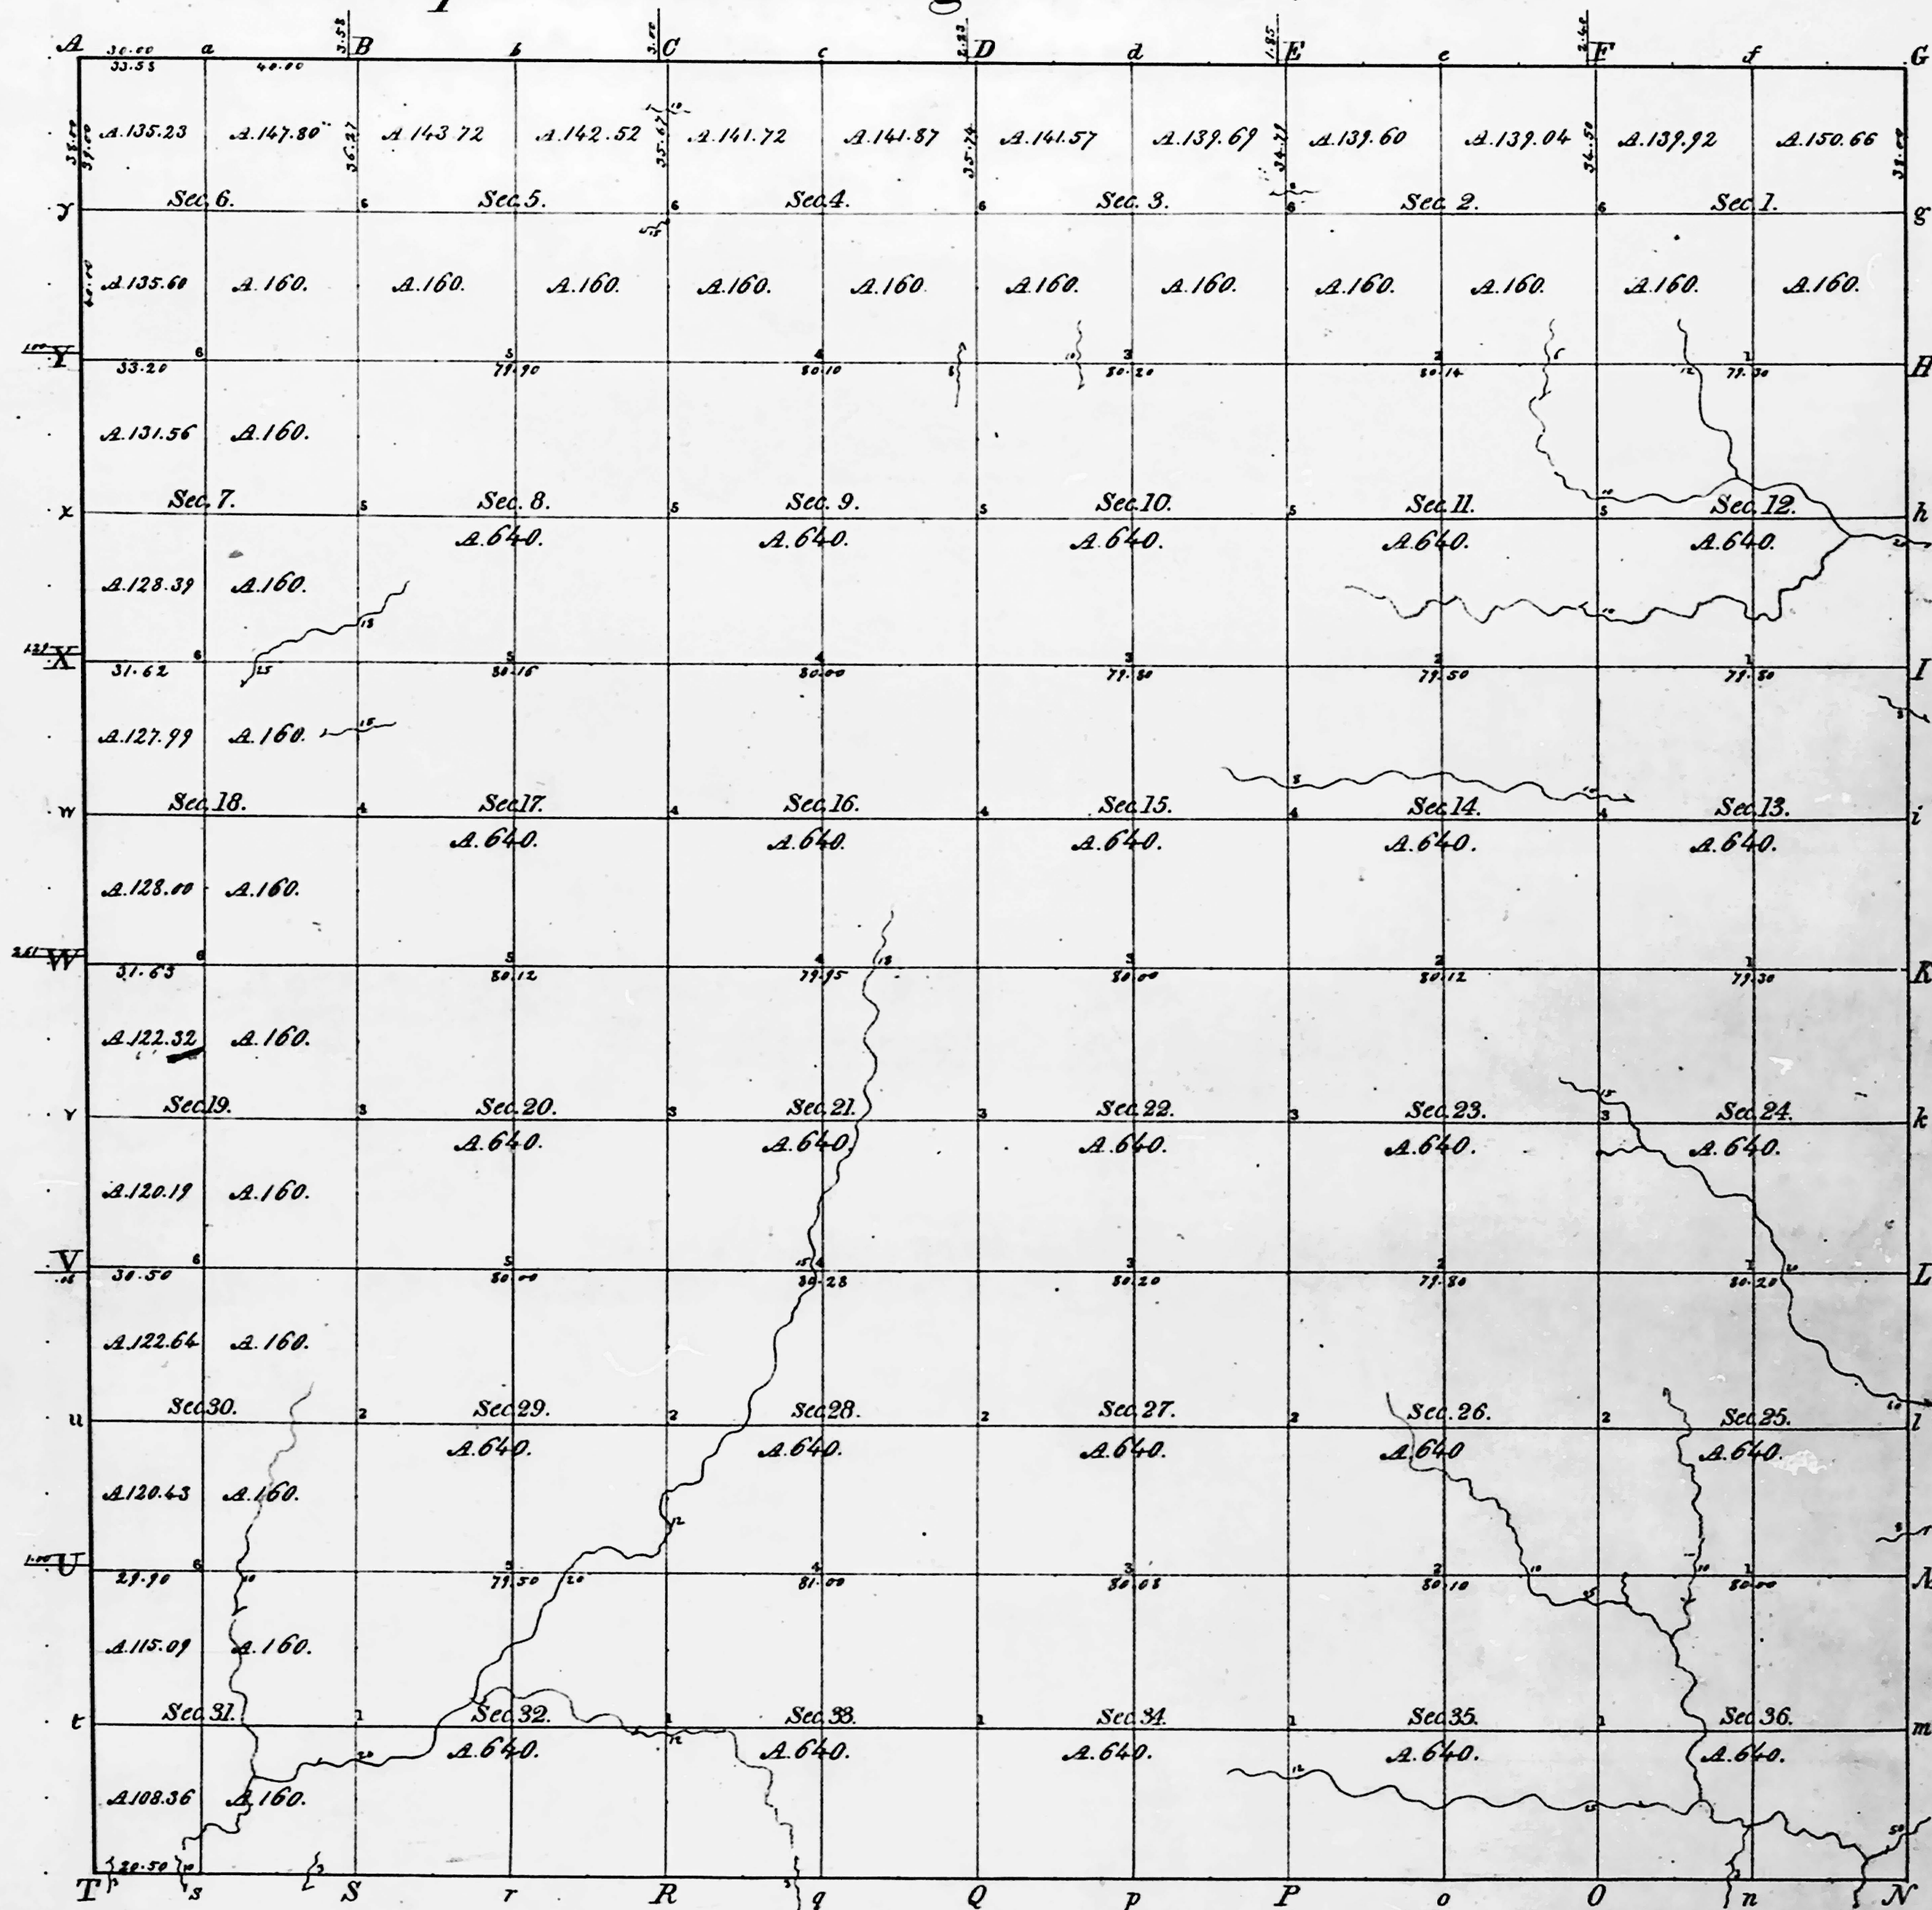

Surveyed in 1815 by Arthur Henric Deputy Surveyor.

Scale, 40 chains to an Inch.

I certify that the above is a true copy of the
recorded plat in this Office.

Surveyor General's Office.
Cincinnati, Sept. 9. 1837

Booth
Sur. Gen.

[illegible]

Pursuant to a Contract with and Instructions from the Classified Surveyor General of the United States
 bearing date the 19th Day of June 1812 I have Admeasured laid out and Surveyed the Above described Township and
 do hereby Certify that it had such Menks and Bounds both Natural and Artificial as are Represented on said
 plat and Described in the field Notes made therey and Returned with the plat into the Surveyor General's Office
 Certified this 22nd Day of October 1815.
 Arthur Morris Surveyor